AERATION RISER SAMPLES (NOT TO SCALE)

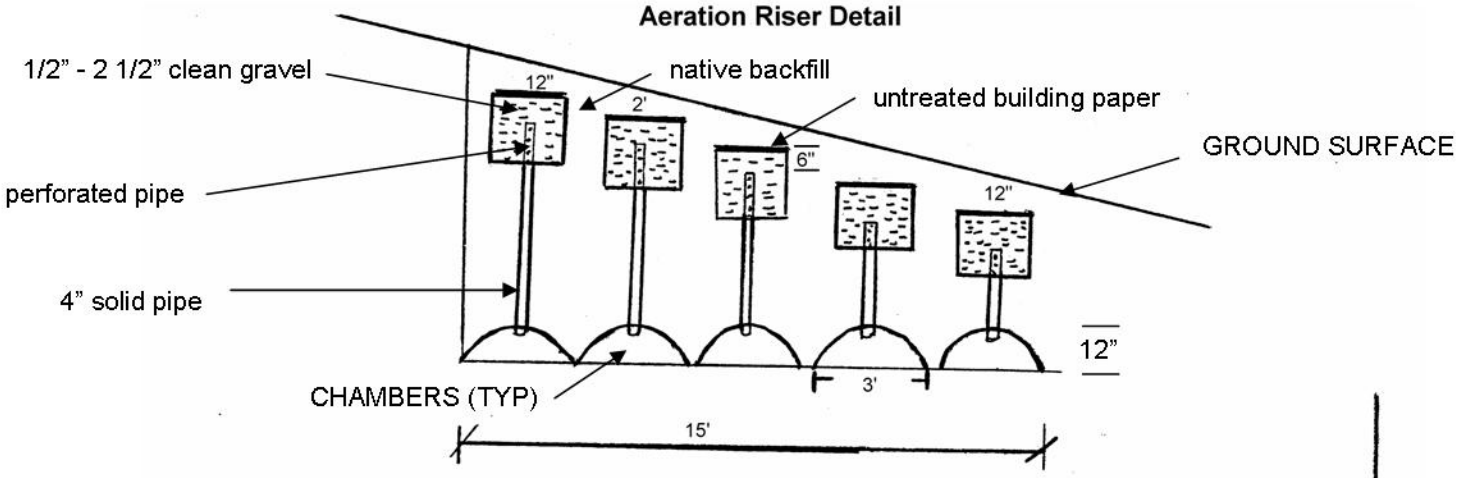

Aeration Risers with Chambers (Sample #1)

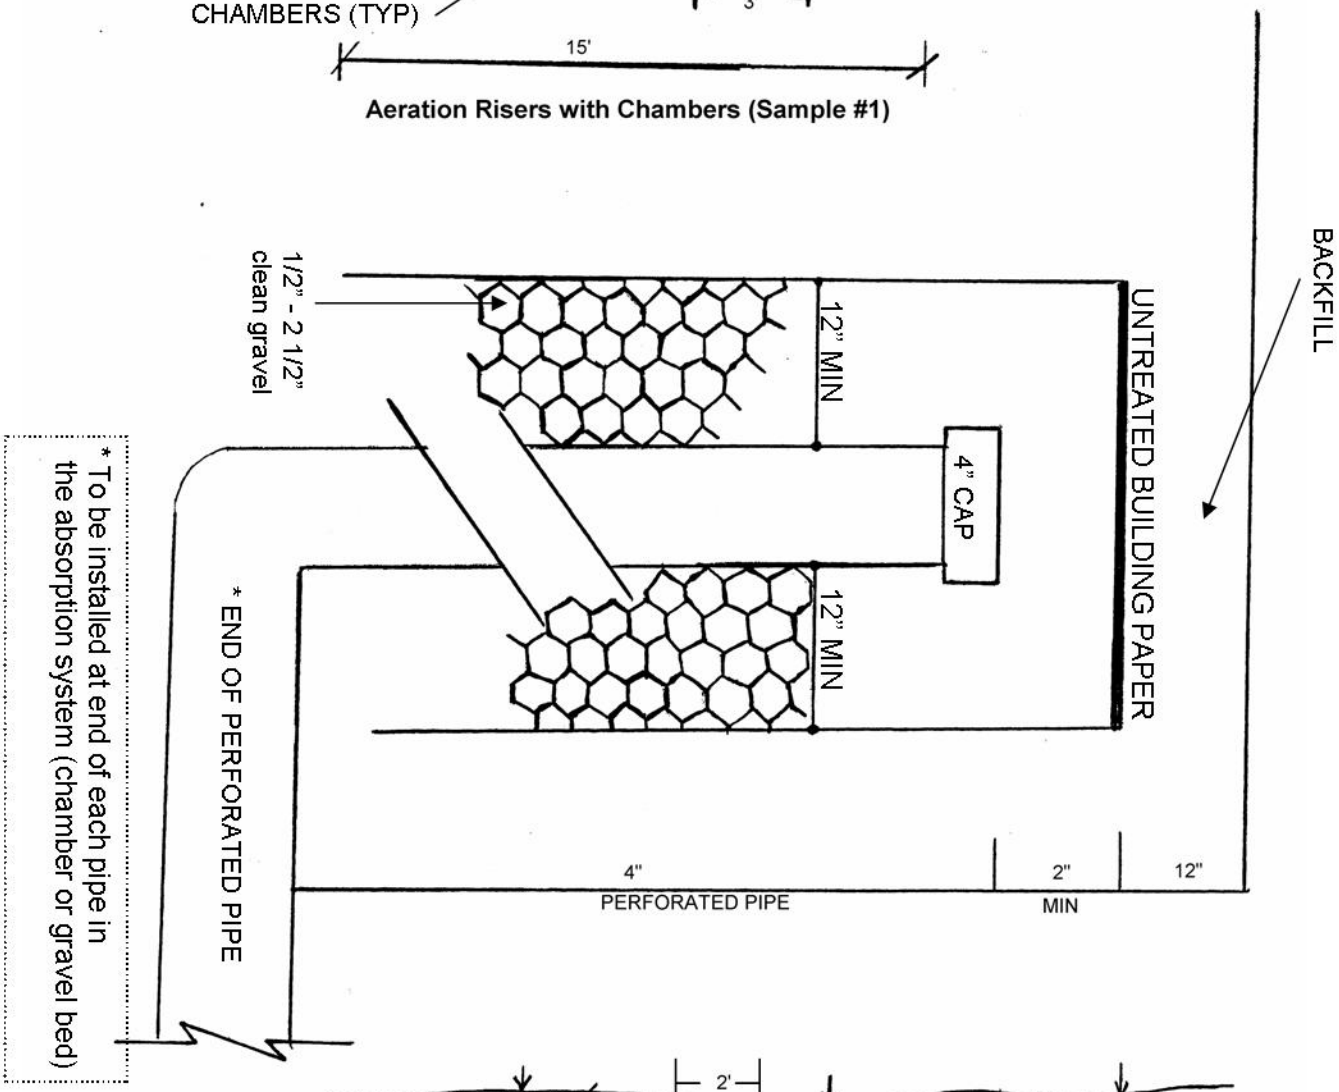

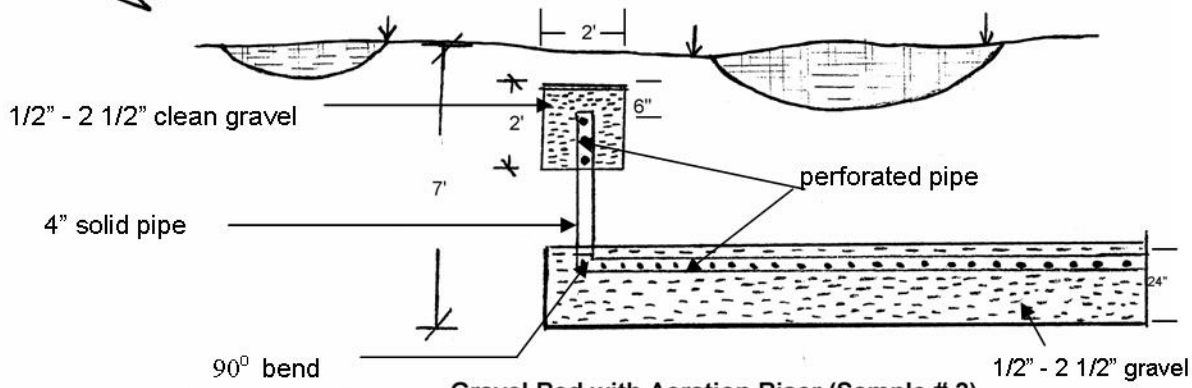

Gravel Bed with Aeration Riser (Sample # 2)

02/2007